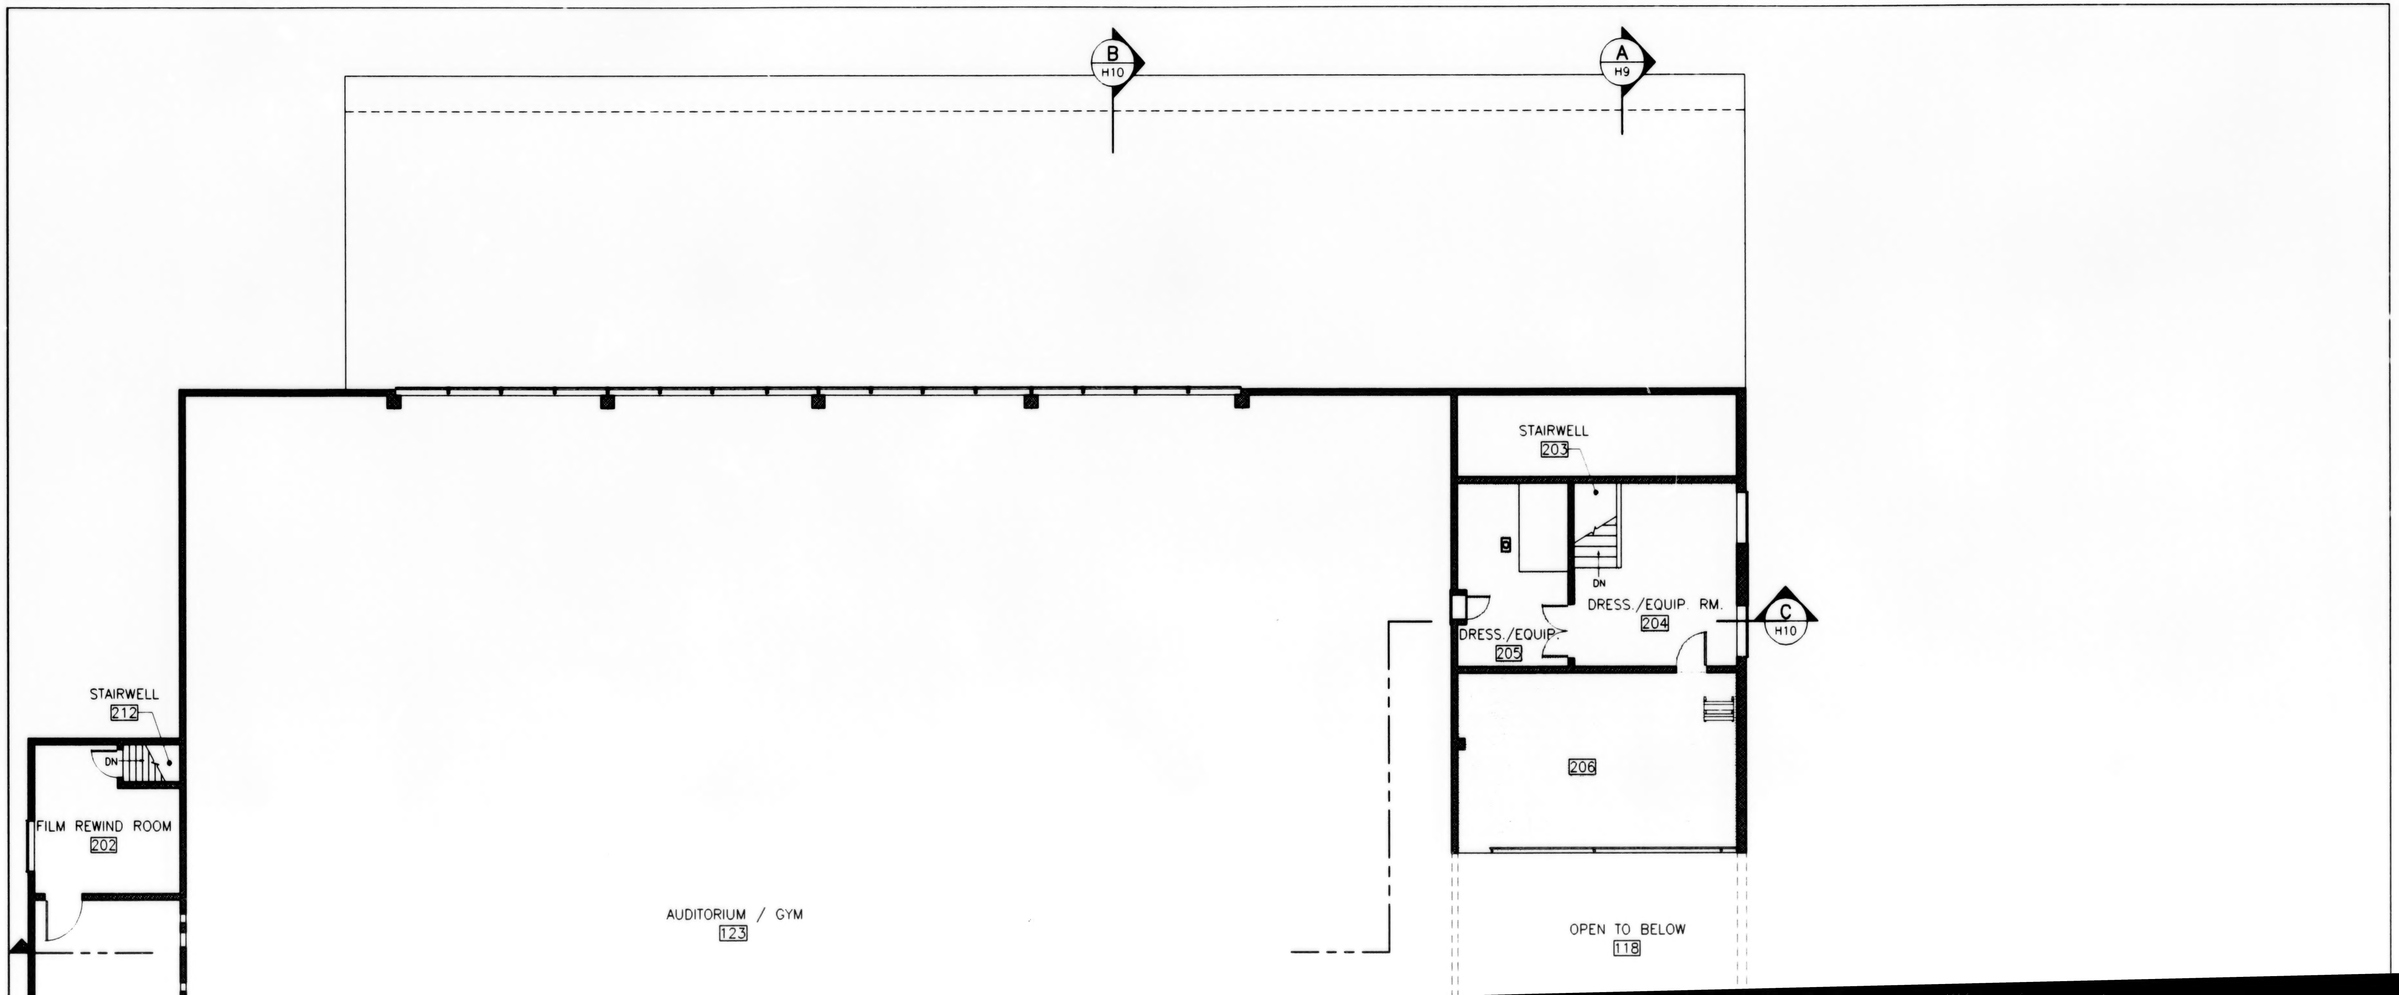
B
H10
A
H9
STAIRWELL
203
DN
DRESS./EQUIP. RM.
204
C
H10
DRESS./EQUIP.
205
206
STAIRWELL
212
DN
FILM REWIND ROOM
202
AUDITORIUM / GYM
123
OPEN TO BELOW
118

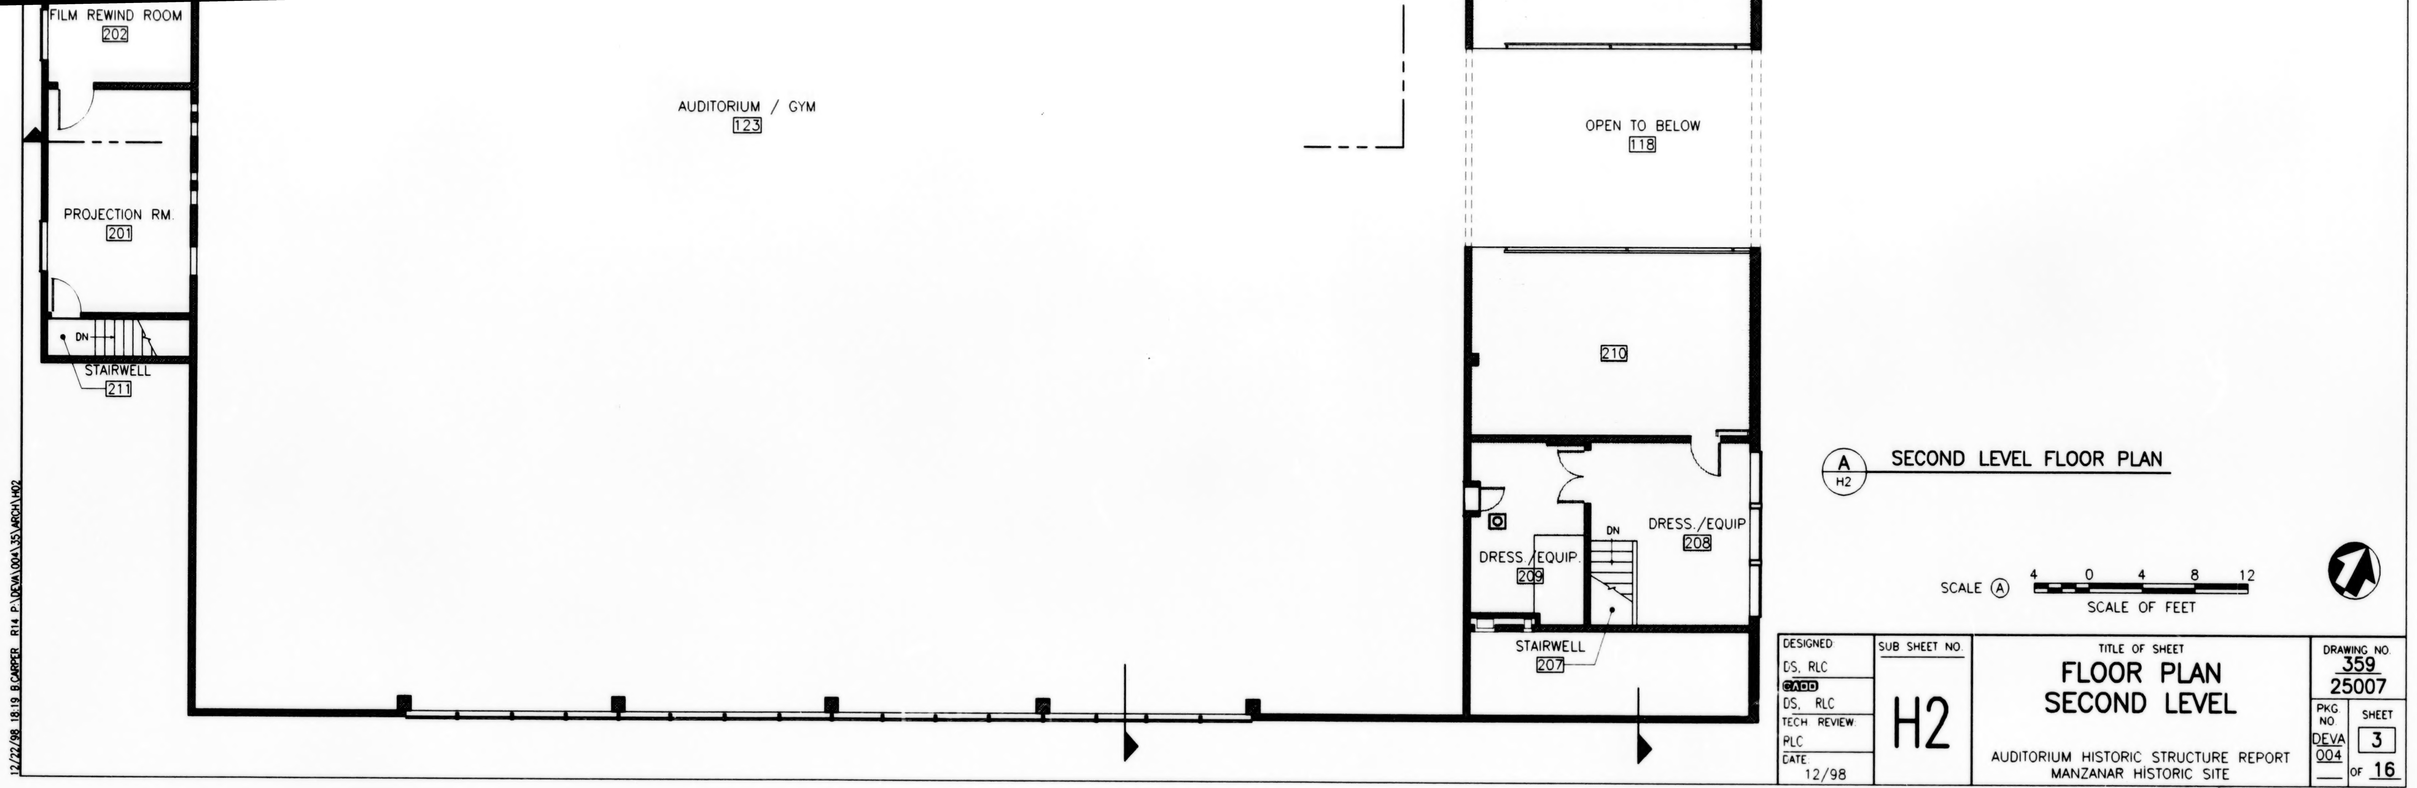

A H2 SECOND LEVEL FLOOR PLAN

SCALE A 4 0 4 8 12
SCALE OF FEET

DESIGNED: DS, RLC CADD: DS, RLC TECH REVIEW: PLC DATE: 12/98	SUB SHEET NO.: H2	TITLE OF SHEET: FLOOR PLAN SECOND LEVEL AUDITORIUM HISTORIC STRUCTURE REPORT MANZANAR HISTORIC SITE	DRAWING NO.: 359 25007 PKG NO.: DEVA 004 SHEET: 3 OF 16

12/22/98 18:19 R:\CARPER R14 P:\DCVA\004\3S\ARCH\H2D

BEST COPY AVAILABLE

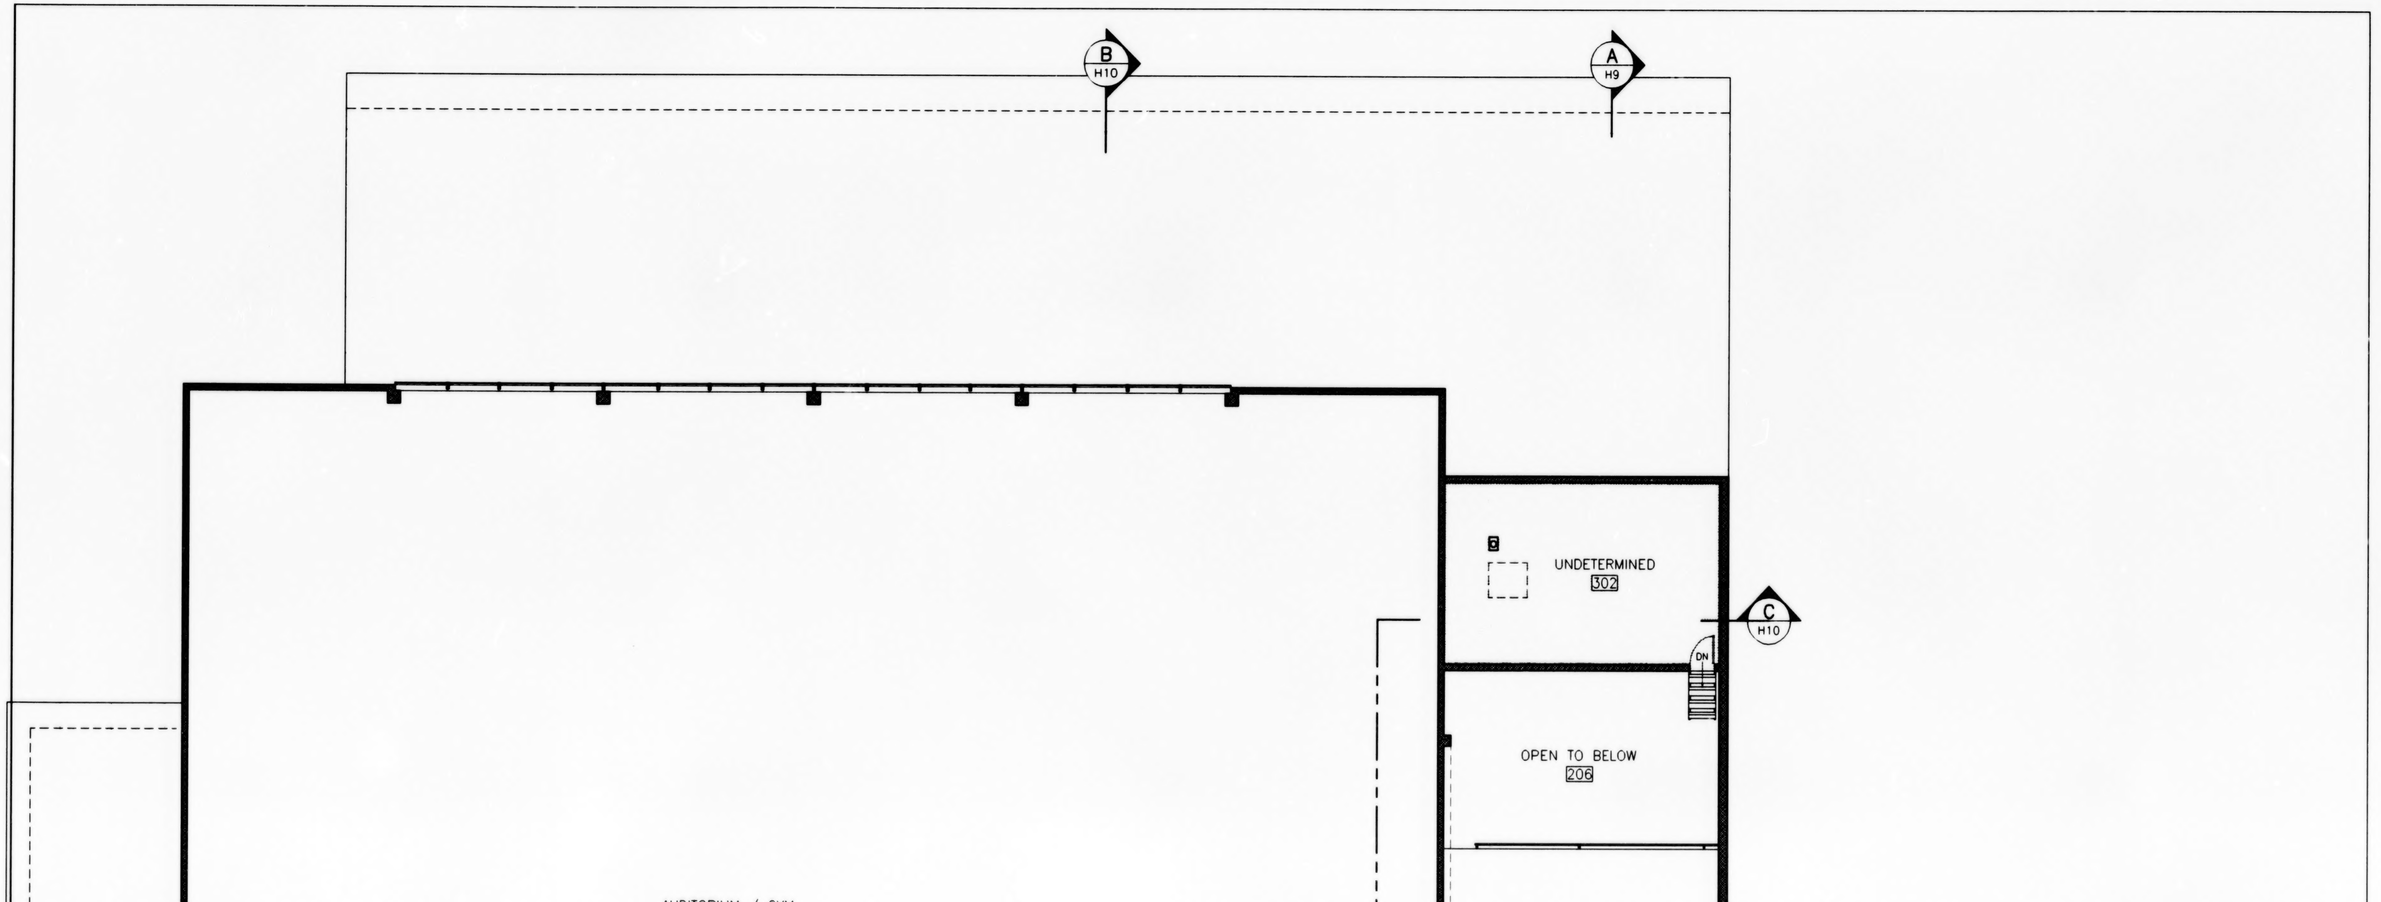
B
H10
A
H9
UNDETERMINED
302
C
H10
DN
OPEN TO BELOW
206

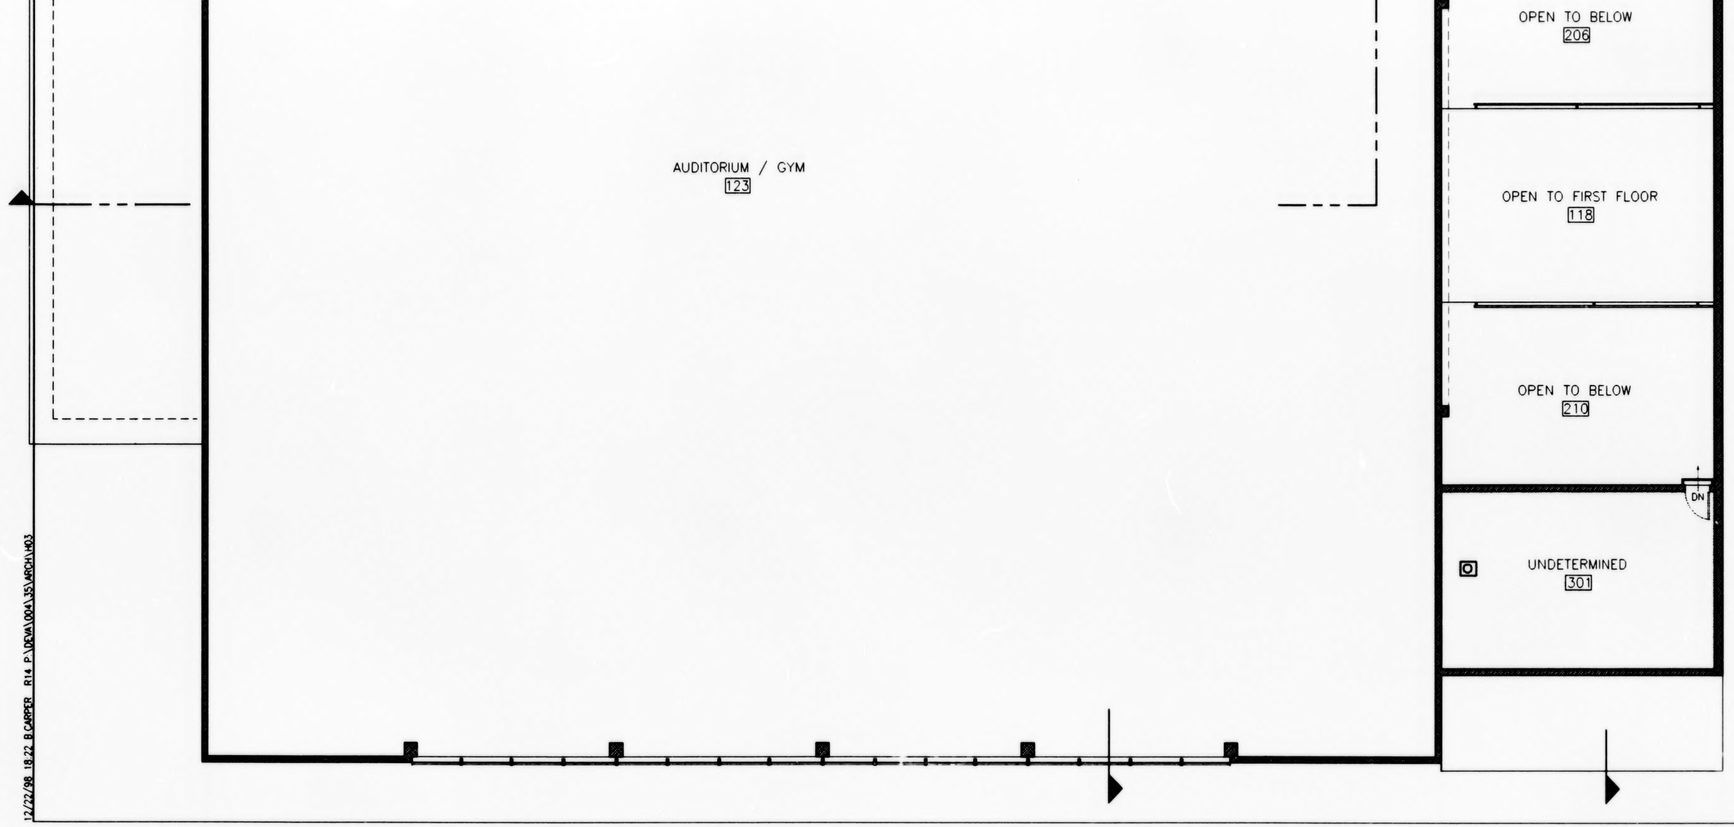

12/22/98 18:22 B:\MPPER R14 P:\DWA\DWA135\ARCH\H03

A / H3 THIRD LEVEL FLOOR PLAN

SCALE (A) 4 0 4 8 12
SCALE OF FEET

DESIGNED DS, RLC DRAWN DS, RLC TECH REVIEW RLC DATE 12/98	SUB SHEET NO H3	TITLE OF SHEET FLOOR PLAN THIRD LEVEL AUDITORIUM HISTORIC STRUCTURE REPORT MANZANAR HISTORIC SITE	DRAWING NO. 359 25007 PKG NO. DEVA 004 SHEET 4 OF 16

BEST COPY AVAILABLE

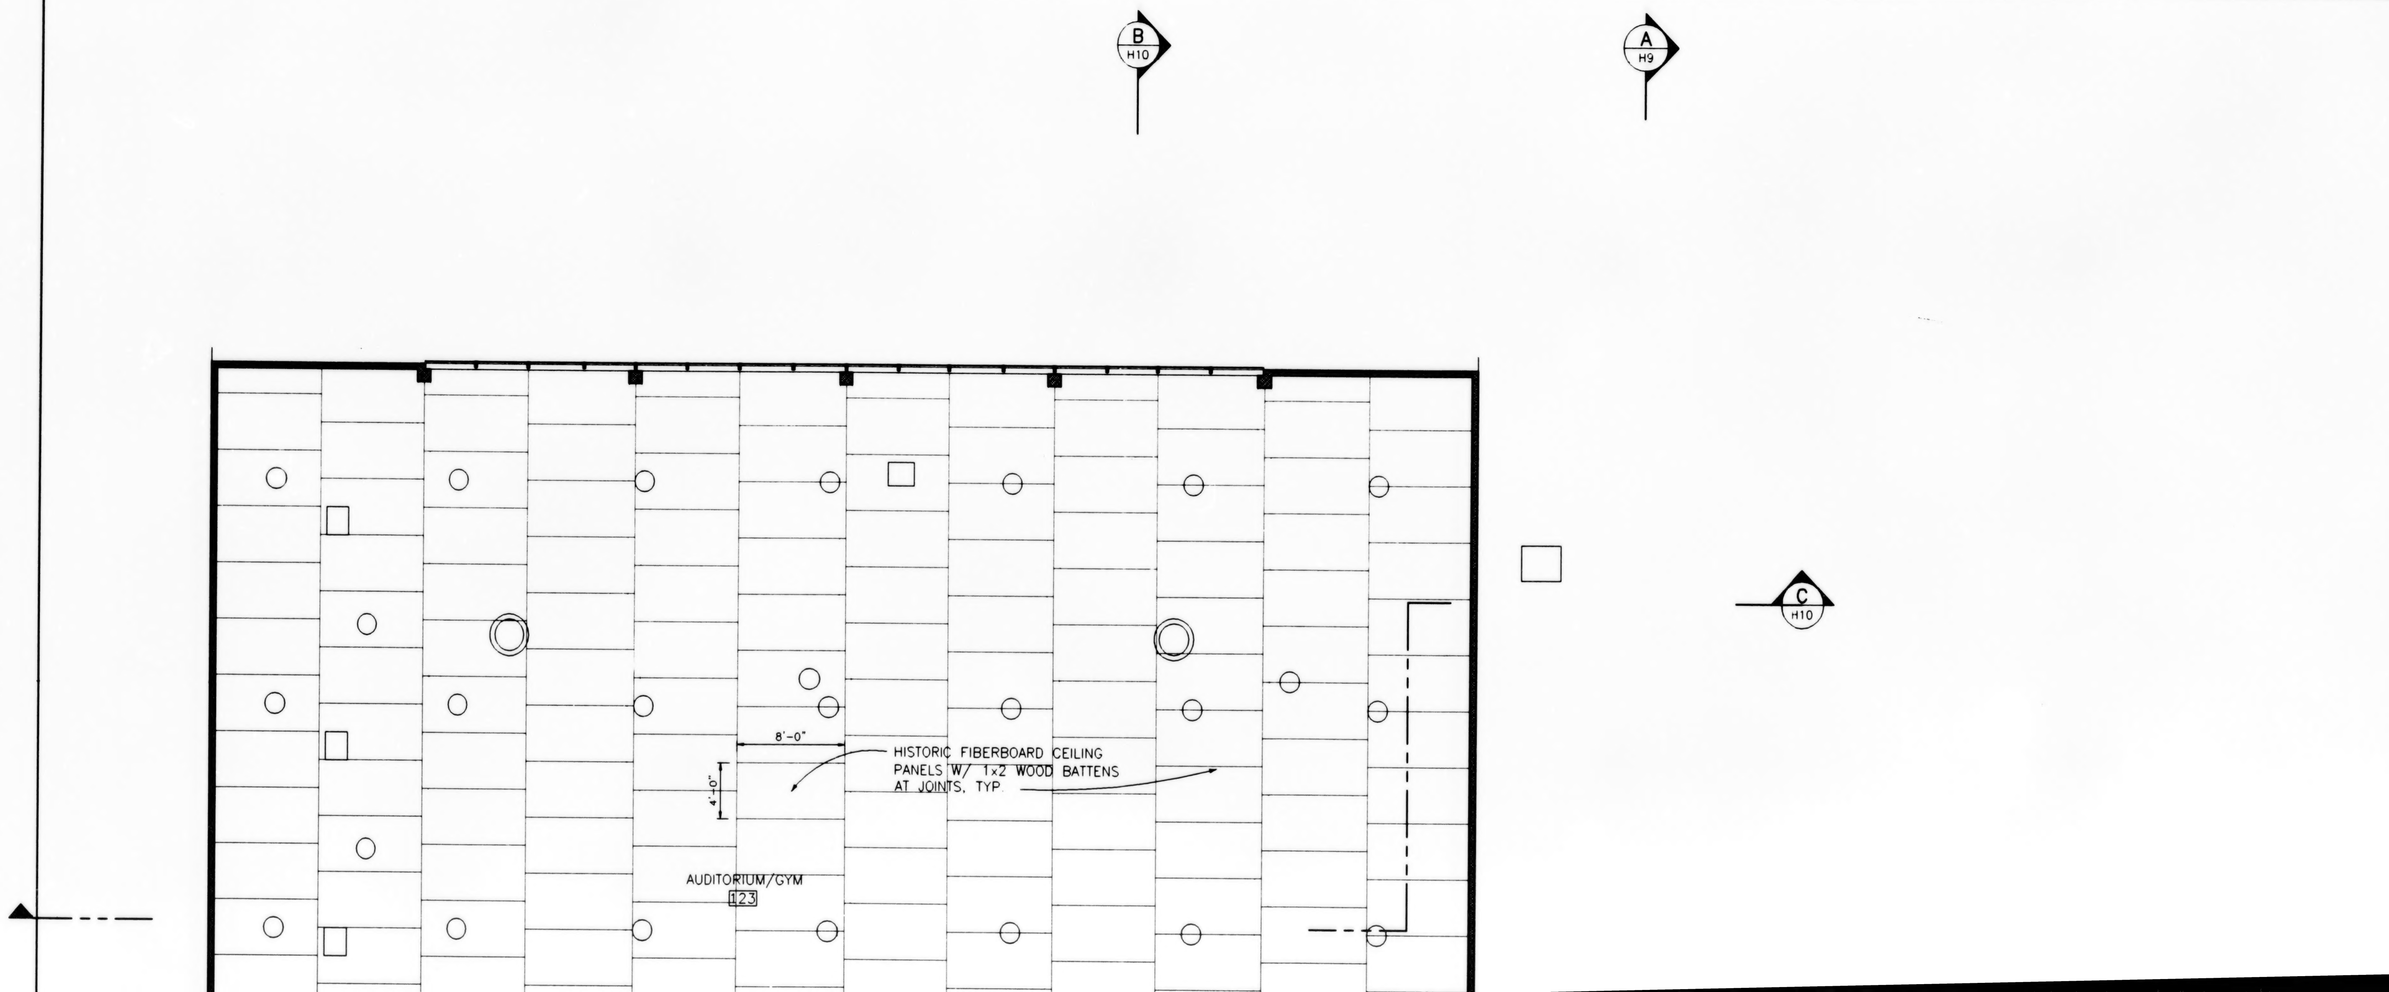
B
H10
A
H9
C
H10
8'-0"
4'-0"
HISTORIC FIBERBOARD CEILING
PANELS W/ 1x2 WOOD BATTENS
AT JOINTS, TYP
AUDITORIUM/GYM
123

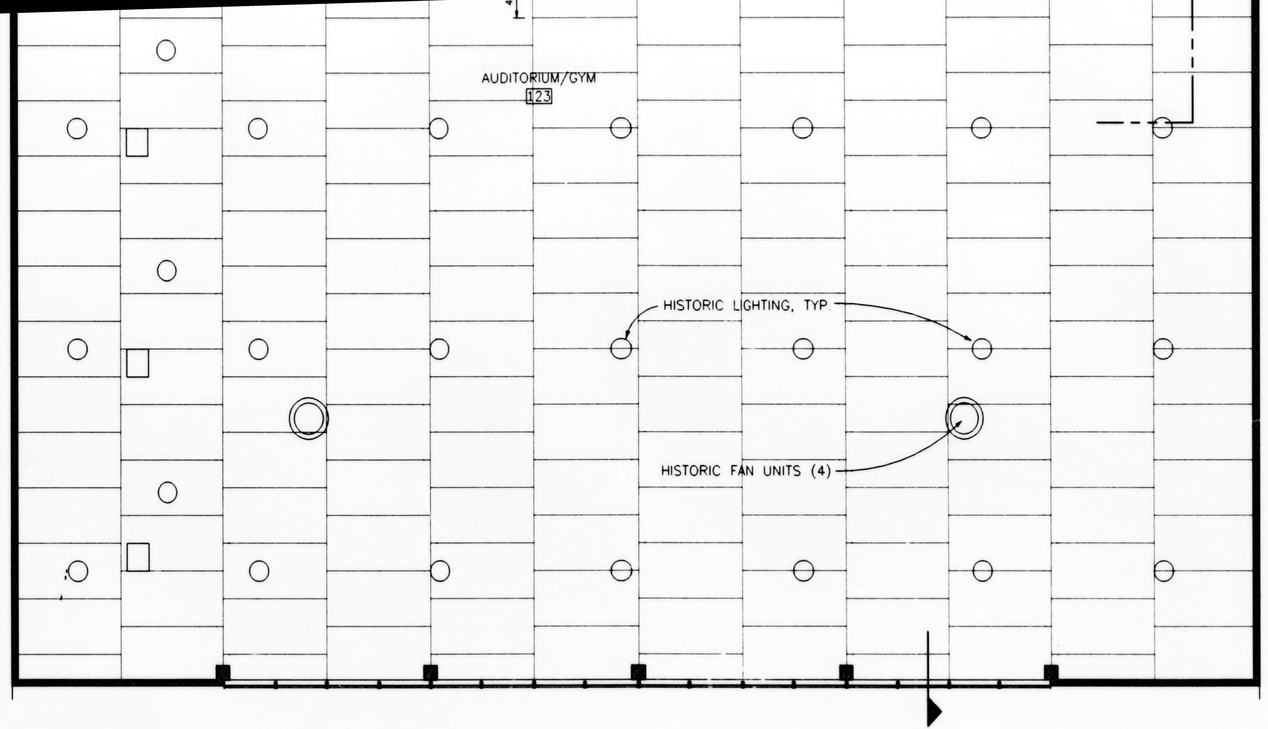

A H4 REFLECTED CEILING PLAN, AUDITORIUM

SCALE (A) 4 0 4 8 12
SCALE OF FEET

DESIGNED: DS, RLC CADD: DS, RLC TECH. REVIEW: RLC DATE: 12/98	SUB SHEET NO.: H4	TITLE OF SHEET: REFLECTED CEILING PLAN AUDITORIUM AUDITORIUM HISTORIC STRUCTURE REPORT MANZANAR HISTORIC SITE	DRAWING NO.: 359 / 25007 PKG NO: DEVA 004 SHEET: 5 OF 16

12/22/98 18:25 B:CARPER R14 P:\DEVA\004\35\ARCH\H04

BEST COPY AVAILABLE